TYPICAL CONNECTION DETAIL - WALL ATTACHMENT

For guard installation with deck less than 2200 mm in width
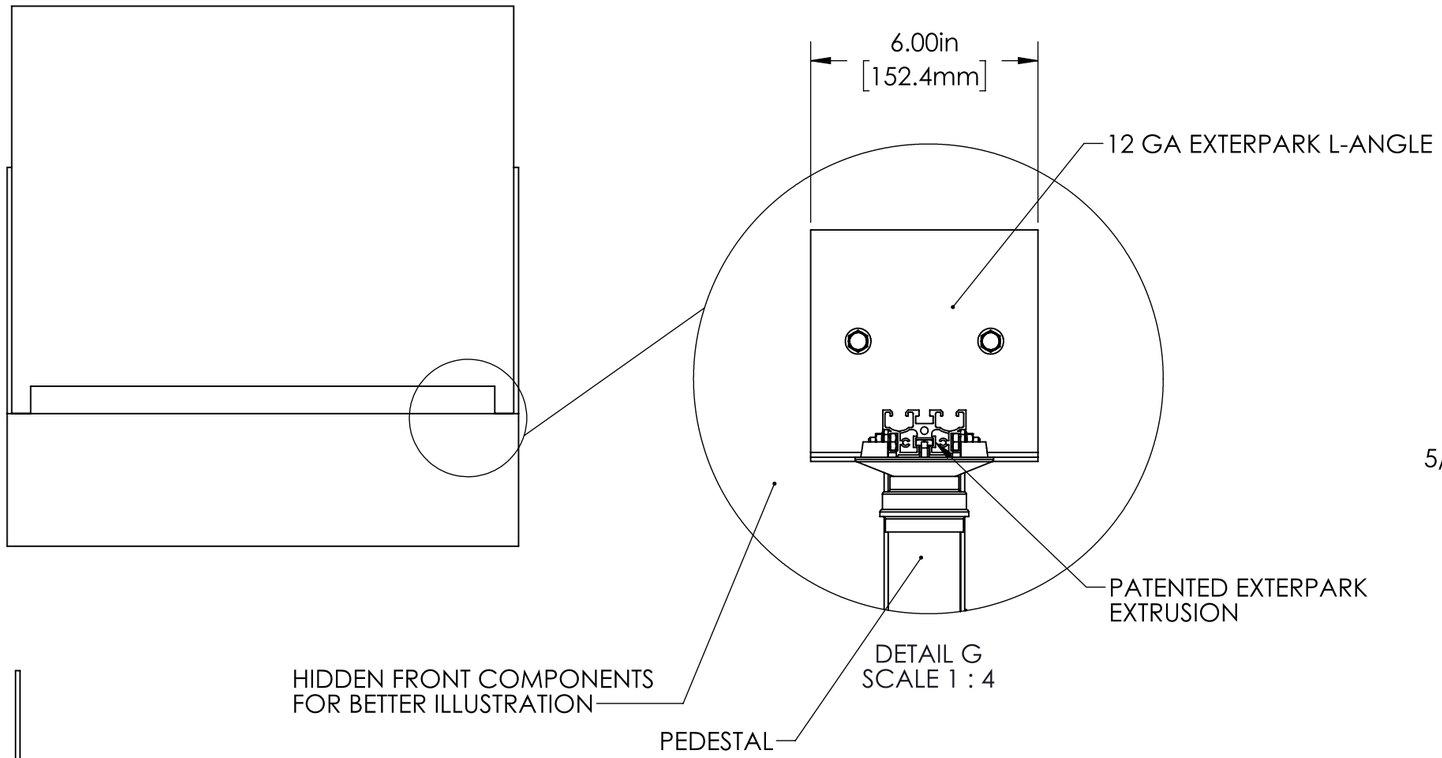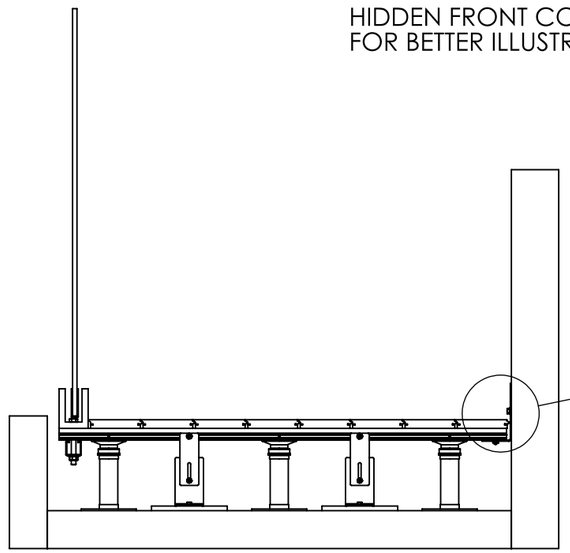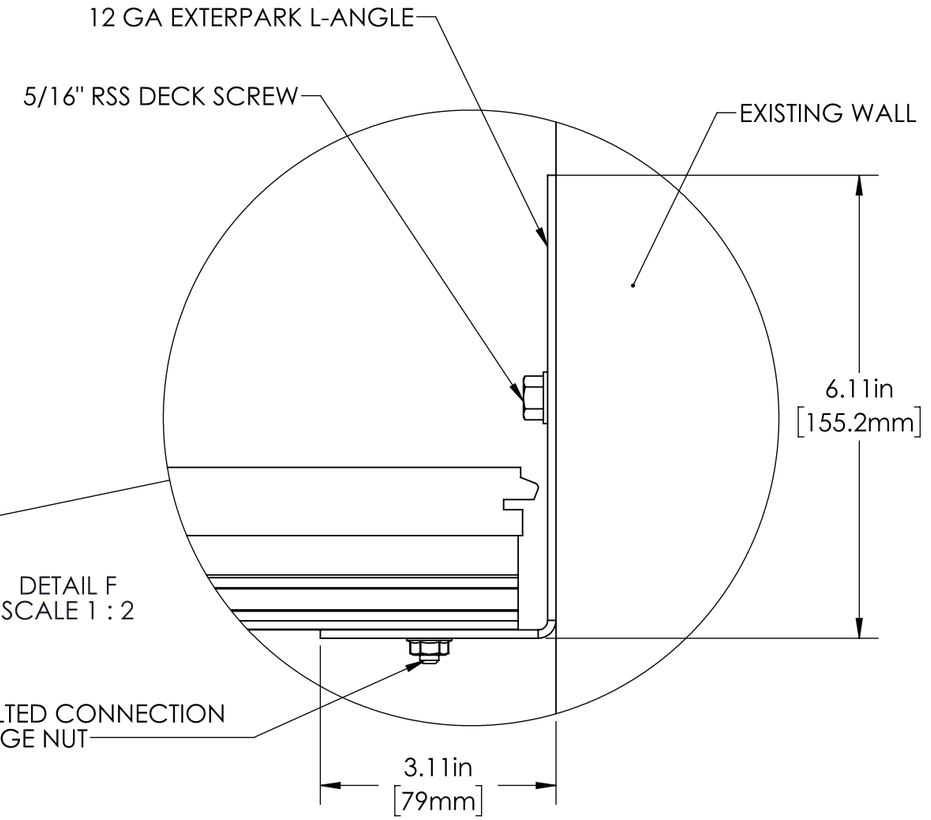
exterpark
DECKING REINVENTED