# TYPICAL CONNECTION DETAIL - FLOATING GLASS GUARD

exterpark
DECKING REINVENTED

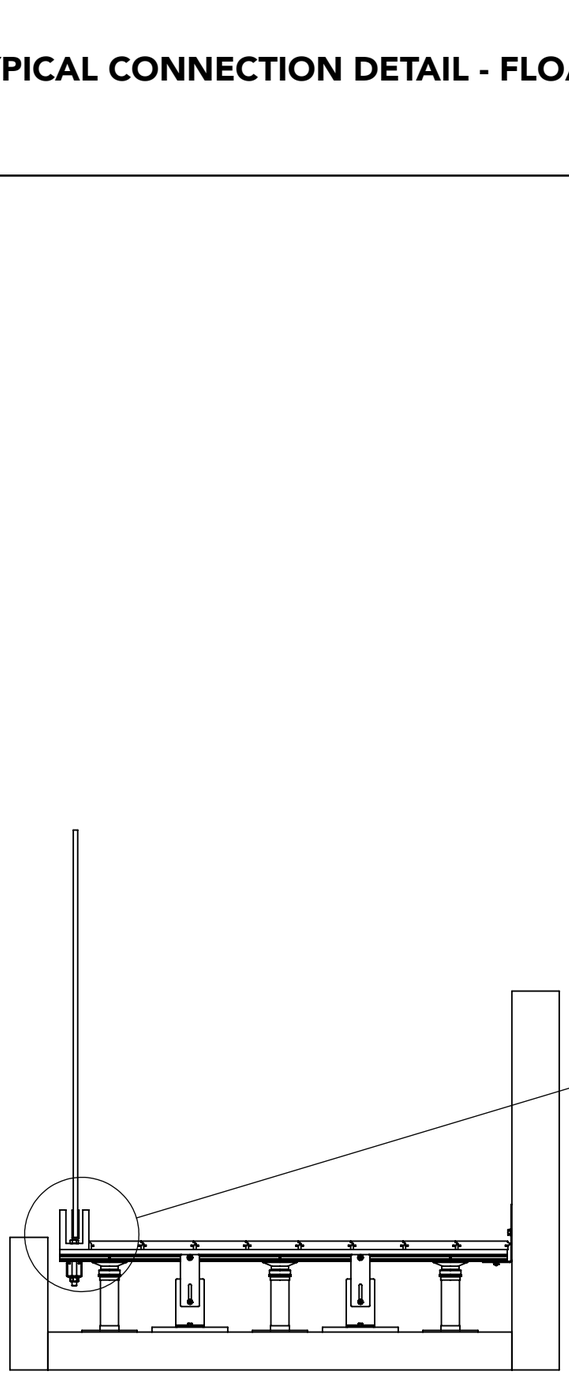

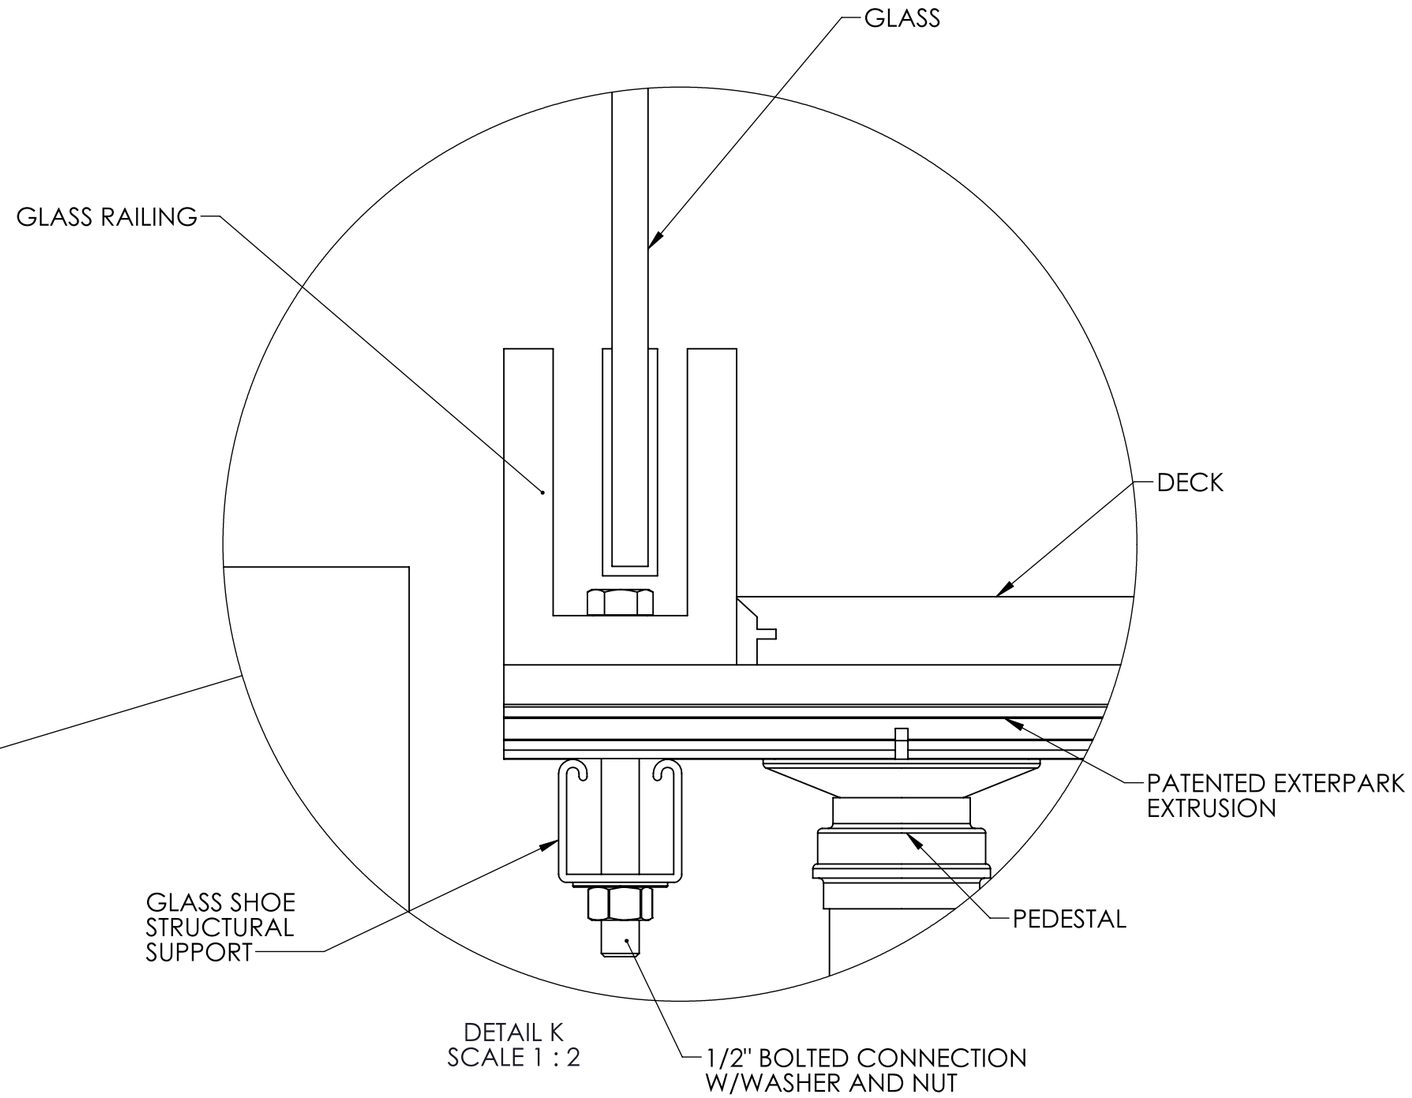


DETAIL K
SCALE 1 : 2